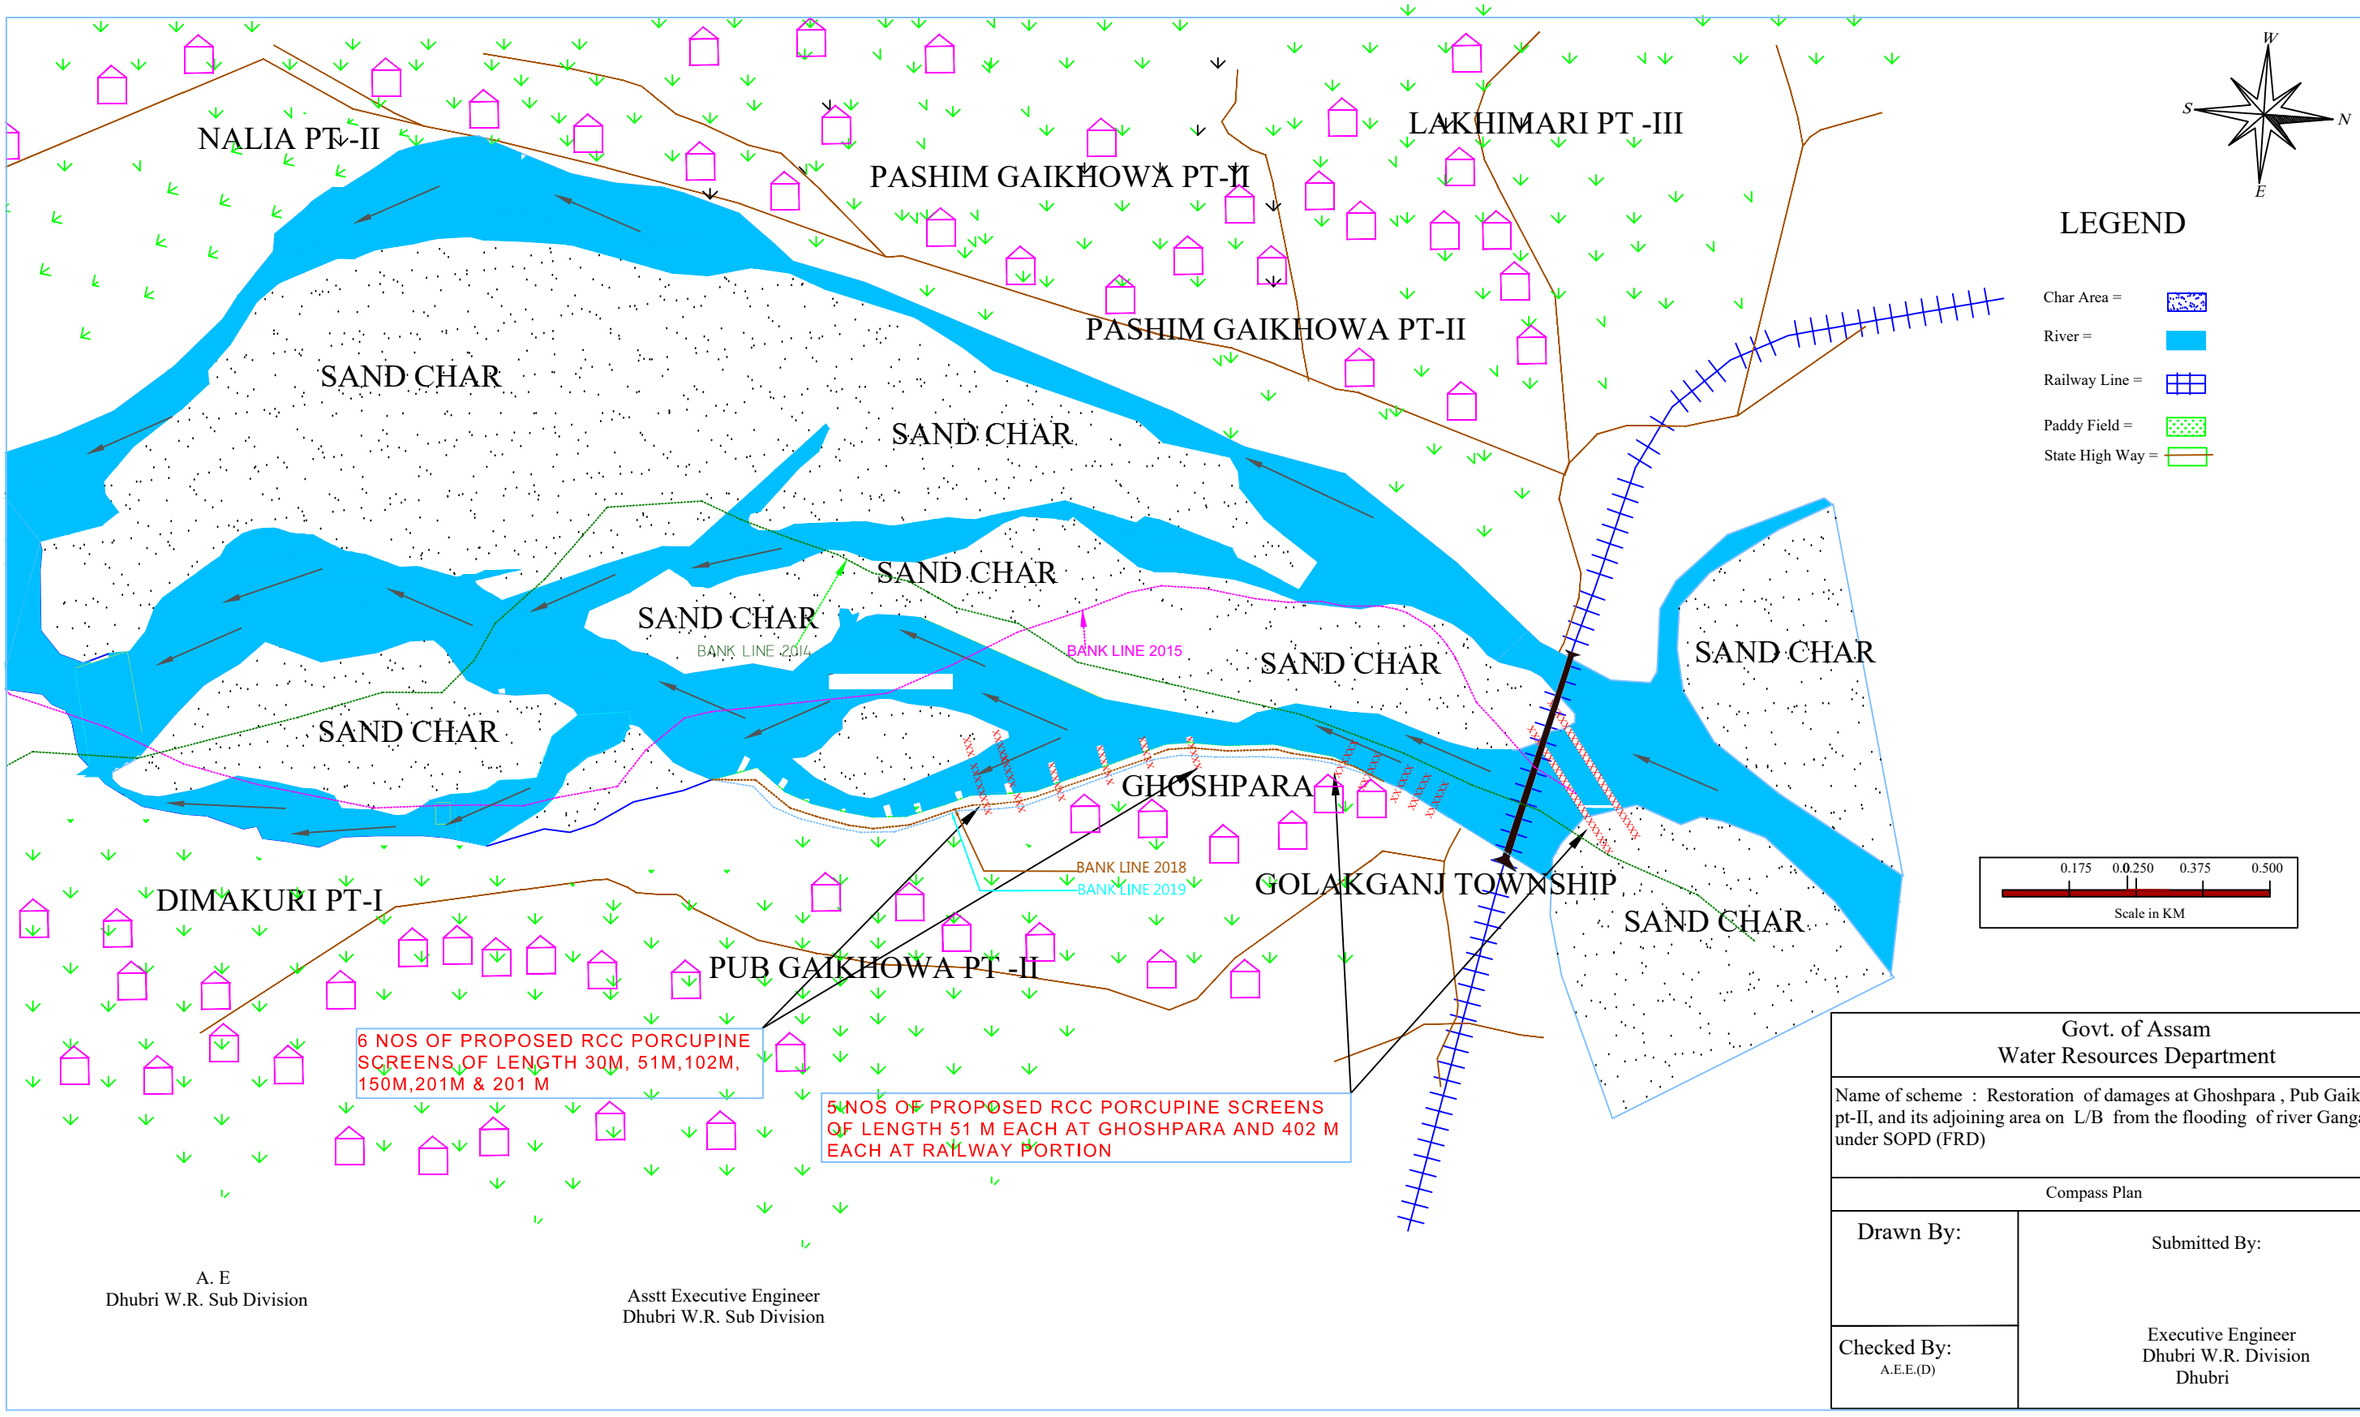

A. E
Dhubri W.R. Sub Division

Asstt Executive Engineer
Dhubri W.R. Sub Division

Govt. of Assam
Water Resources Department

Name of scheme : Restoration of damages at Ghoshpara , Pub Gaikhowa pt-II, and its adjoining area on L/B from the flooding of river Gangadhar under SOPD (FRD)

Compass Plan

Drawn By:

Submitted By:

Checked By:
A.E.E.(D)

Executive Engineer
Dhubri W.R. Division
Dhubri